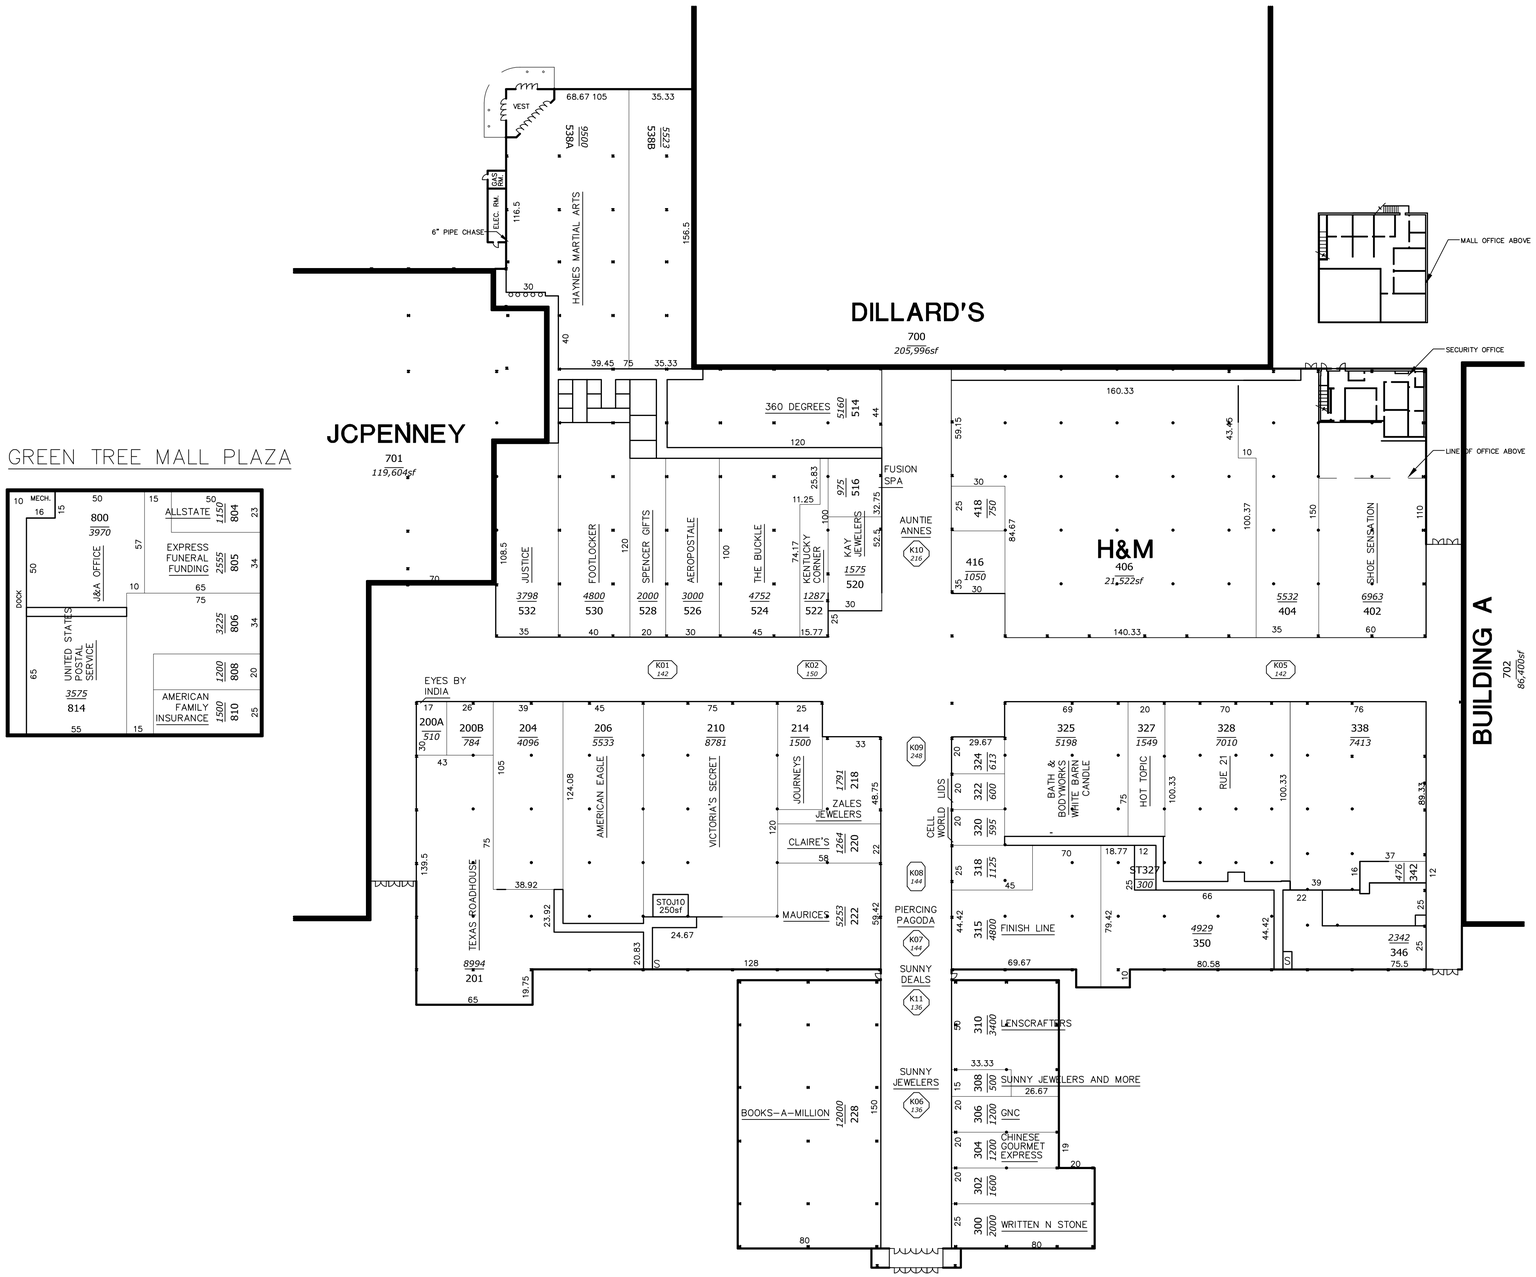

GREEN TREE MALL

THIS PLAN SHALL NOT BE DEEMED TO BE A WARRANTY, REPRESENTATION OR AGREEMENT ON THE PART OF THE LANDLORD THAT THE SHOPPING CENTER WILL BE, OR WILL CONTINUE TO BE AS INDICATED HEREON WITHOUT CHANGE. LANDLORD MAY, FROM TIME TO TIME, INCREASE, REDUCE, AND/OR CHANGE THE PARKING AREAS OR COMMON AREAS AS LANDLORD SHALL DEEM PROPER. LANDLORD RESERVES THE RIGHT TO CHANGE THE GENERAL LAYOUT, AND TO MAKE ALTERATIONS AND ADDITIONS TO, AND TO BUILD ADDITIONAL STORIES ON THE BUILDING IN WHICH THE PREMISES ARE CONTAINED OR WHICH OTHERWISE COMPRISE THE SHOPPING CENTER AND TO MAKE ANY OTHER CHANGES AS MAY BE REQUIRED BY APPLICABLE CODE OR AUTHORITIES. THIS PLAN IS SUBJECT TO CHANGE, AND IS NOT A WARRANTY, REPRESENTATION OR AGREEMENT THAT PROSPECTIVE TENANTS OR ANCHOR STORES SHOWN HEREON WILL BE TENANTS OR ANCHOR STORES AT THE LOCATIONS SHOWN OR AT ANY OTHER LOCATION IN THE SHOPPING CENTER.

REVISIONS:

NO CHANGE.	011 DDL	10/01/2016
REMOVED DBA FROM 324.	012 DDL	04/10/2017
ADDED DBA TO 324 & 514. REVISED DBA FOR 308 & 805. REVISED SEARS SF. MOVED 342 TO 516. REMOVED DBA FROM K06, 808, 806, 804.	013 MSB	10/01/2017
REVISED DBA FOR 302. REMOVED DBA FROM 702, K09, 416.	014 MSB	04/06/2018
ADDED DBA TO 804. REVISED DBA FOR 702. REMOVED DBA FROM 200B, 324, 308, 302.	015 MSB	10/01/2018
ADDED DBA TO 308, K-06 & K-11. REMOVED DBA FROM 204, 318, 346, K-02 & K-08. REVISED DBA FOR 218.	016 JAB	04/01/2019

CBL®
CBL PROPERTIES
CBL Center, Suite 500 | 2030 Hamilton Place Boulevard | Chattanooga, TN 37421-6000
p. (423) 855-0001 f. (423) 490-8662 | cblproperties.com | NYSE: CBL

LEASE PLAN

GREEN TREE MALL
757 E LEWIS AND CLAR PKWY CLARKSVILLE, IN
Phone: (423) 553-8720

LEGEND

DIR –MALL DIRECTORY	MNT –MAINTENANCE RM	2217 SQ FT
STO –MALL STORAGE	ELEV –ELEVATOR	B-04 UNIT #
TRAN –TRANSFORMER	EER –ELEV EQUIP RM	
LCK –LOCKERS	SPR –SPRINKLER RM	
JCL –JANITOR CLOSET	ELEC –ELECTRICAL RM	
COMP –COMPACTOR	SGR –SWITCH GEAR RM	

0 20' 40' 80' 120'
0 1 2 3

NORTH

EXHIBIT PRINTING DATE 04/01/2019

SCALE: 1"=40'	JOB NUMBER:
REVISED BY: DDL	IN-HOUSE DATE: 01/16/02
CAD FILENAME: Green Tree Mall nfv 3prty.dwg	
DRAWING NUMBER: LP 1	